Please Note:

- Do not scale directly from these drawings.
- All dimension should be checked on site by the contractor prior to the commencement of any works.
- Any discrepancy should be reported to CWL immediately.
- Contractors should carry out their own assessment before commencing any works.
- All works are to be carried out in accordance with relevant Approved Documents & Bristish/Scottish Standard where applicable.
- CWL does not take any responsibility for information provided by third parties.

Existing - General Arrangements

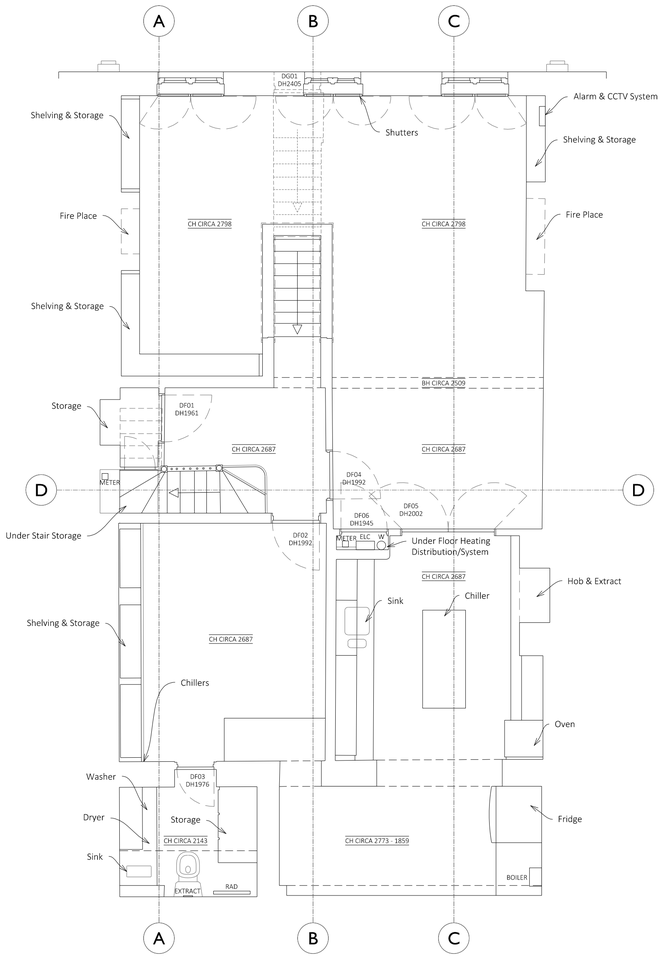

FIRST

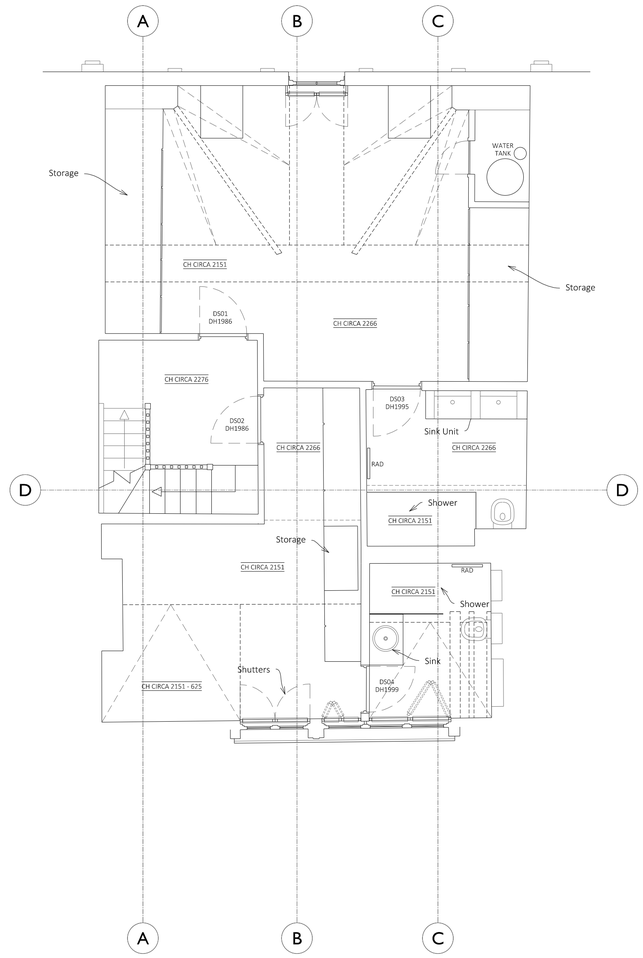

SECOND

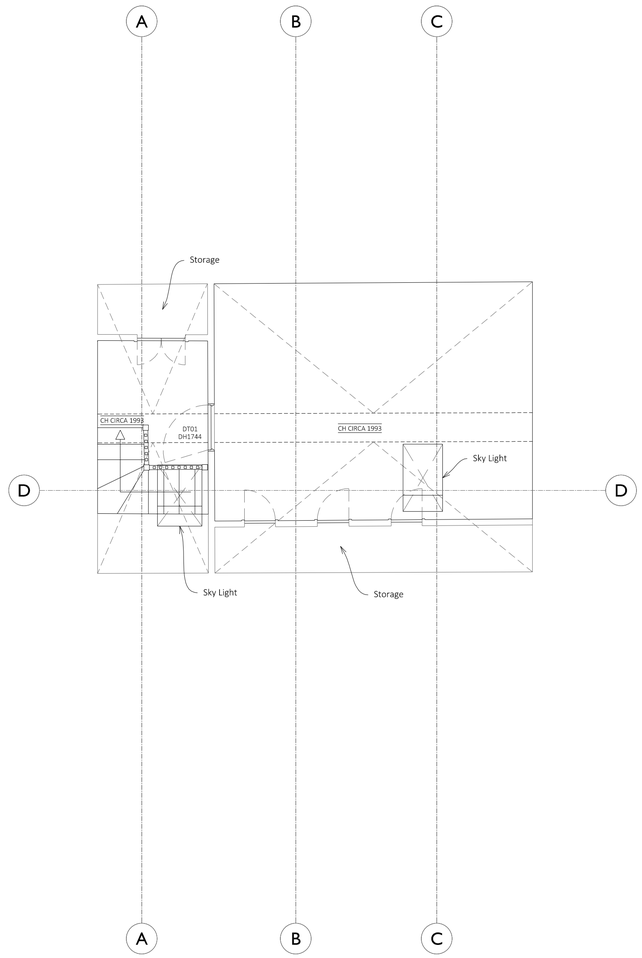

THIRD

1:50

0 500 1000 1500 2000 2500mm 5000mm

Revision:
A - Survey Drawing - 31/08/2016

CLOCKWORKLIME
56 Colneford Hill
White Colne
Colchester
CO6 2PJ
01787 221 486
studio@clockworklime.com
www.clockworklime.com

Project Details: EXAMPLE
EXAMPLE
London

Drawing No: 925-1/EX/05/A
Drawing Title: Existing - GA's
Scale: 1:50 @ISO A1
Date: 31/08/2016
Checked: SS

EX
EXISTING