Please Note:

- Do not scale directly from these drawings.
- All dimension should be checked on site by the contractor prior to the commencement of any works.
- Any discrepancy should be reported to CWL immediately.
- Contractors should carry out their own assessment before commencing any works.
- All works are to be carried out in accordance with relevant Approved Documents & Bristish/Scottish Standard where applicable.
- CWL does not take any responsibility for information provided by third parties.

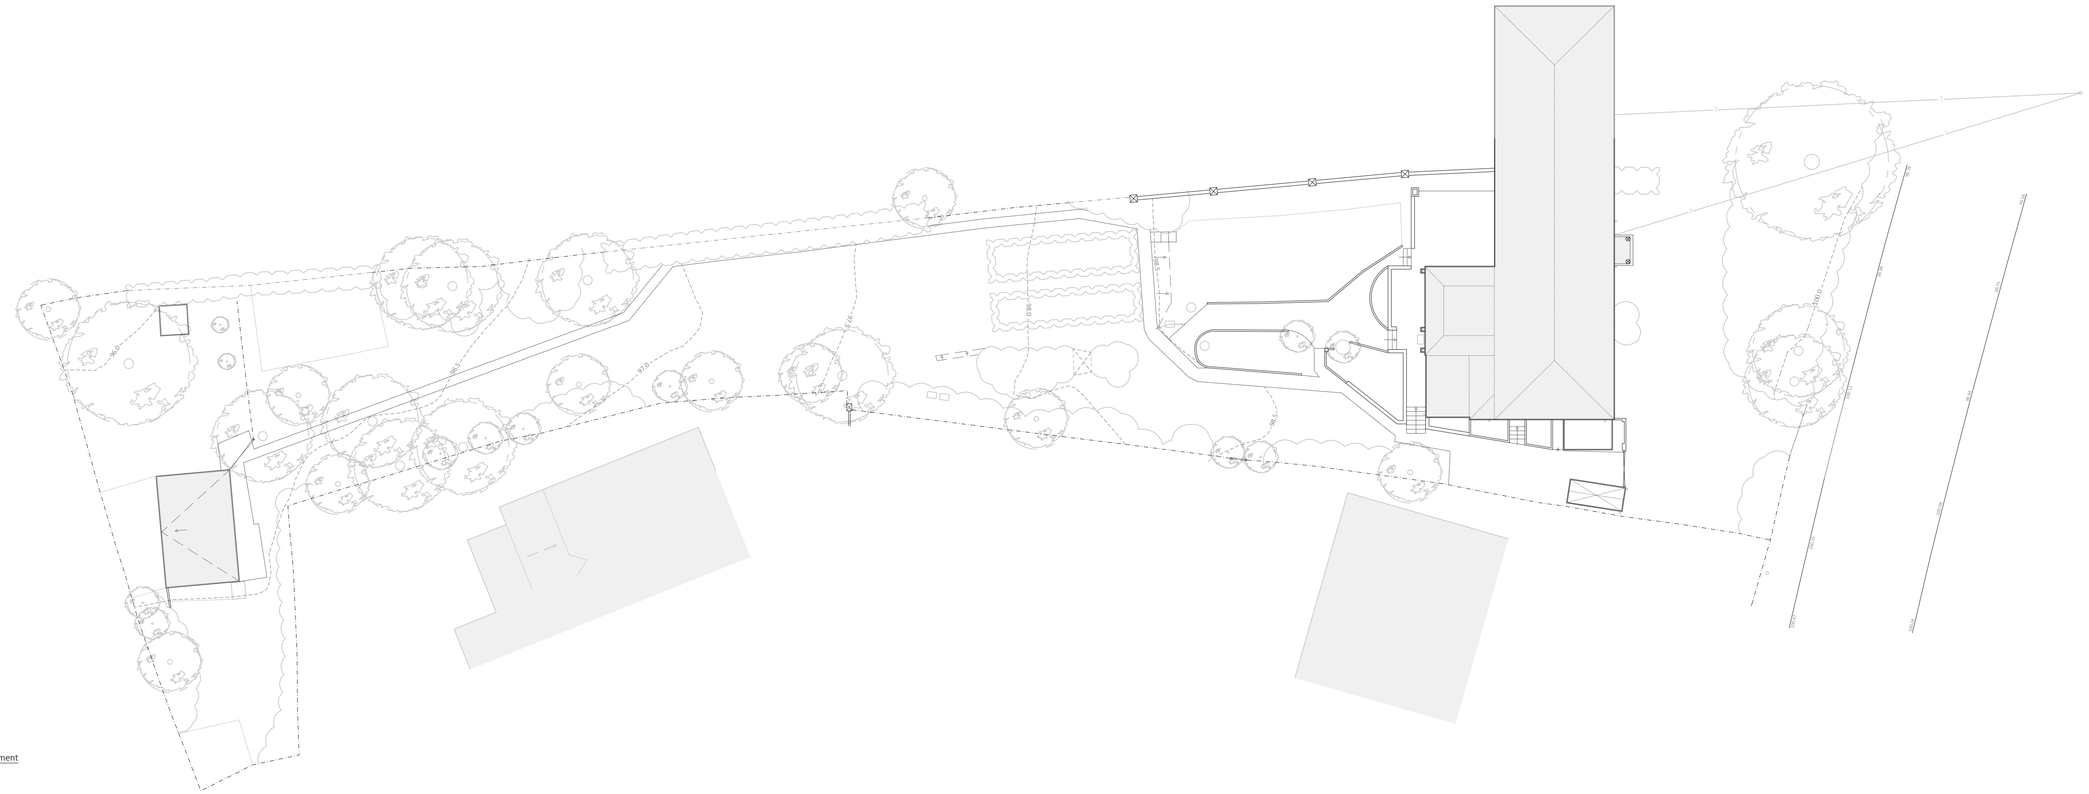

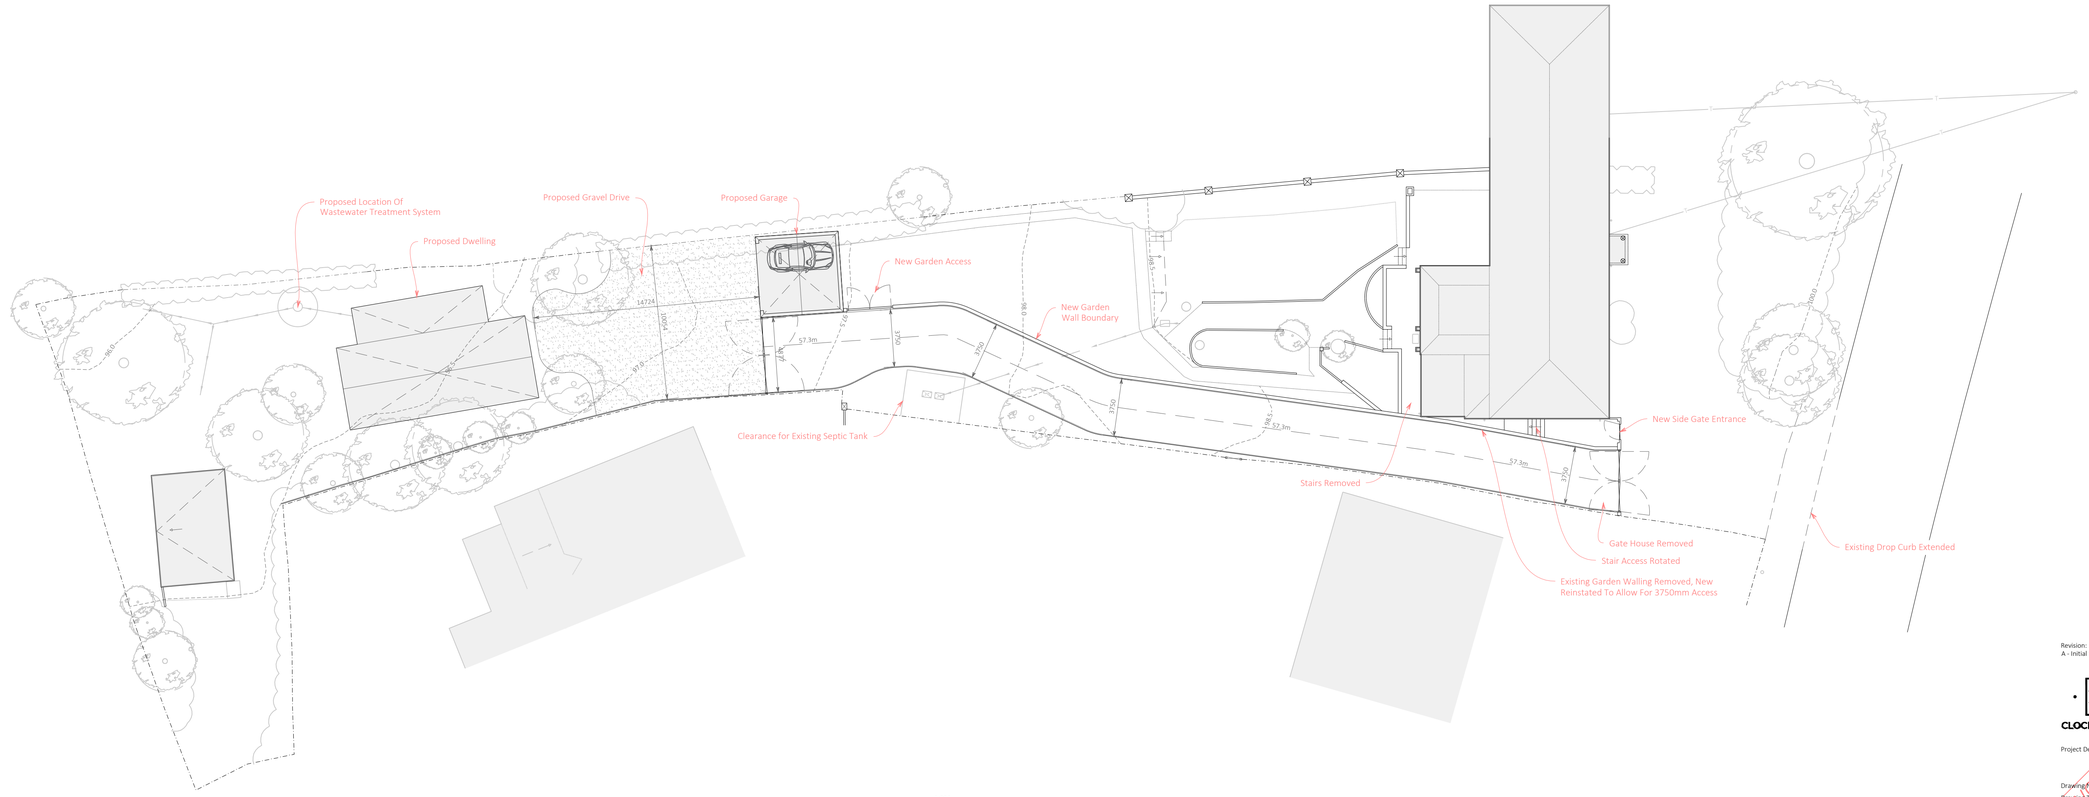

Proposed Site Arrangement

1:200

0 1 2 3 4 5m 10m

Revision:
A - Initial Proposal - 18/10/2016

CLOCKWORKLIME
36 Comeford Hill
White Colne
Colchester
CO6 2RJ
01787 221 486
studio@clockworklime.com
www.clockworklime.com

Project Details: Example

WORK IN PROGRESS
NOT FOR CONSTRUCTION

Drawing No: 927/50/01/A
Drawing Title: Site Existing vs Proposed
Scale: 1:200 @ISO A1
Date: 18/10/2016
Checked: SS

SO CONCEPT