Please Note:

- Do not scale directly from these drawings.
- All dimension should be checked on site by the contractor prior to the commencement of any works.
- Any discrepancy should be reported to CWL immediately.
- Contractors should carry out their own assessment before commencing any works.
- All works are to be carried out in accordance with relevant Approved Documents & Bristish/Scottish Standard where applicable.
- CWL does not take any responsibility for information provided by third parties.

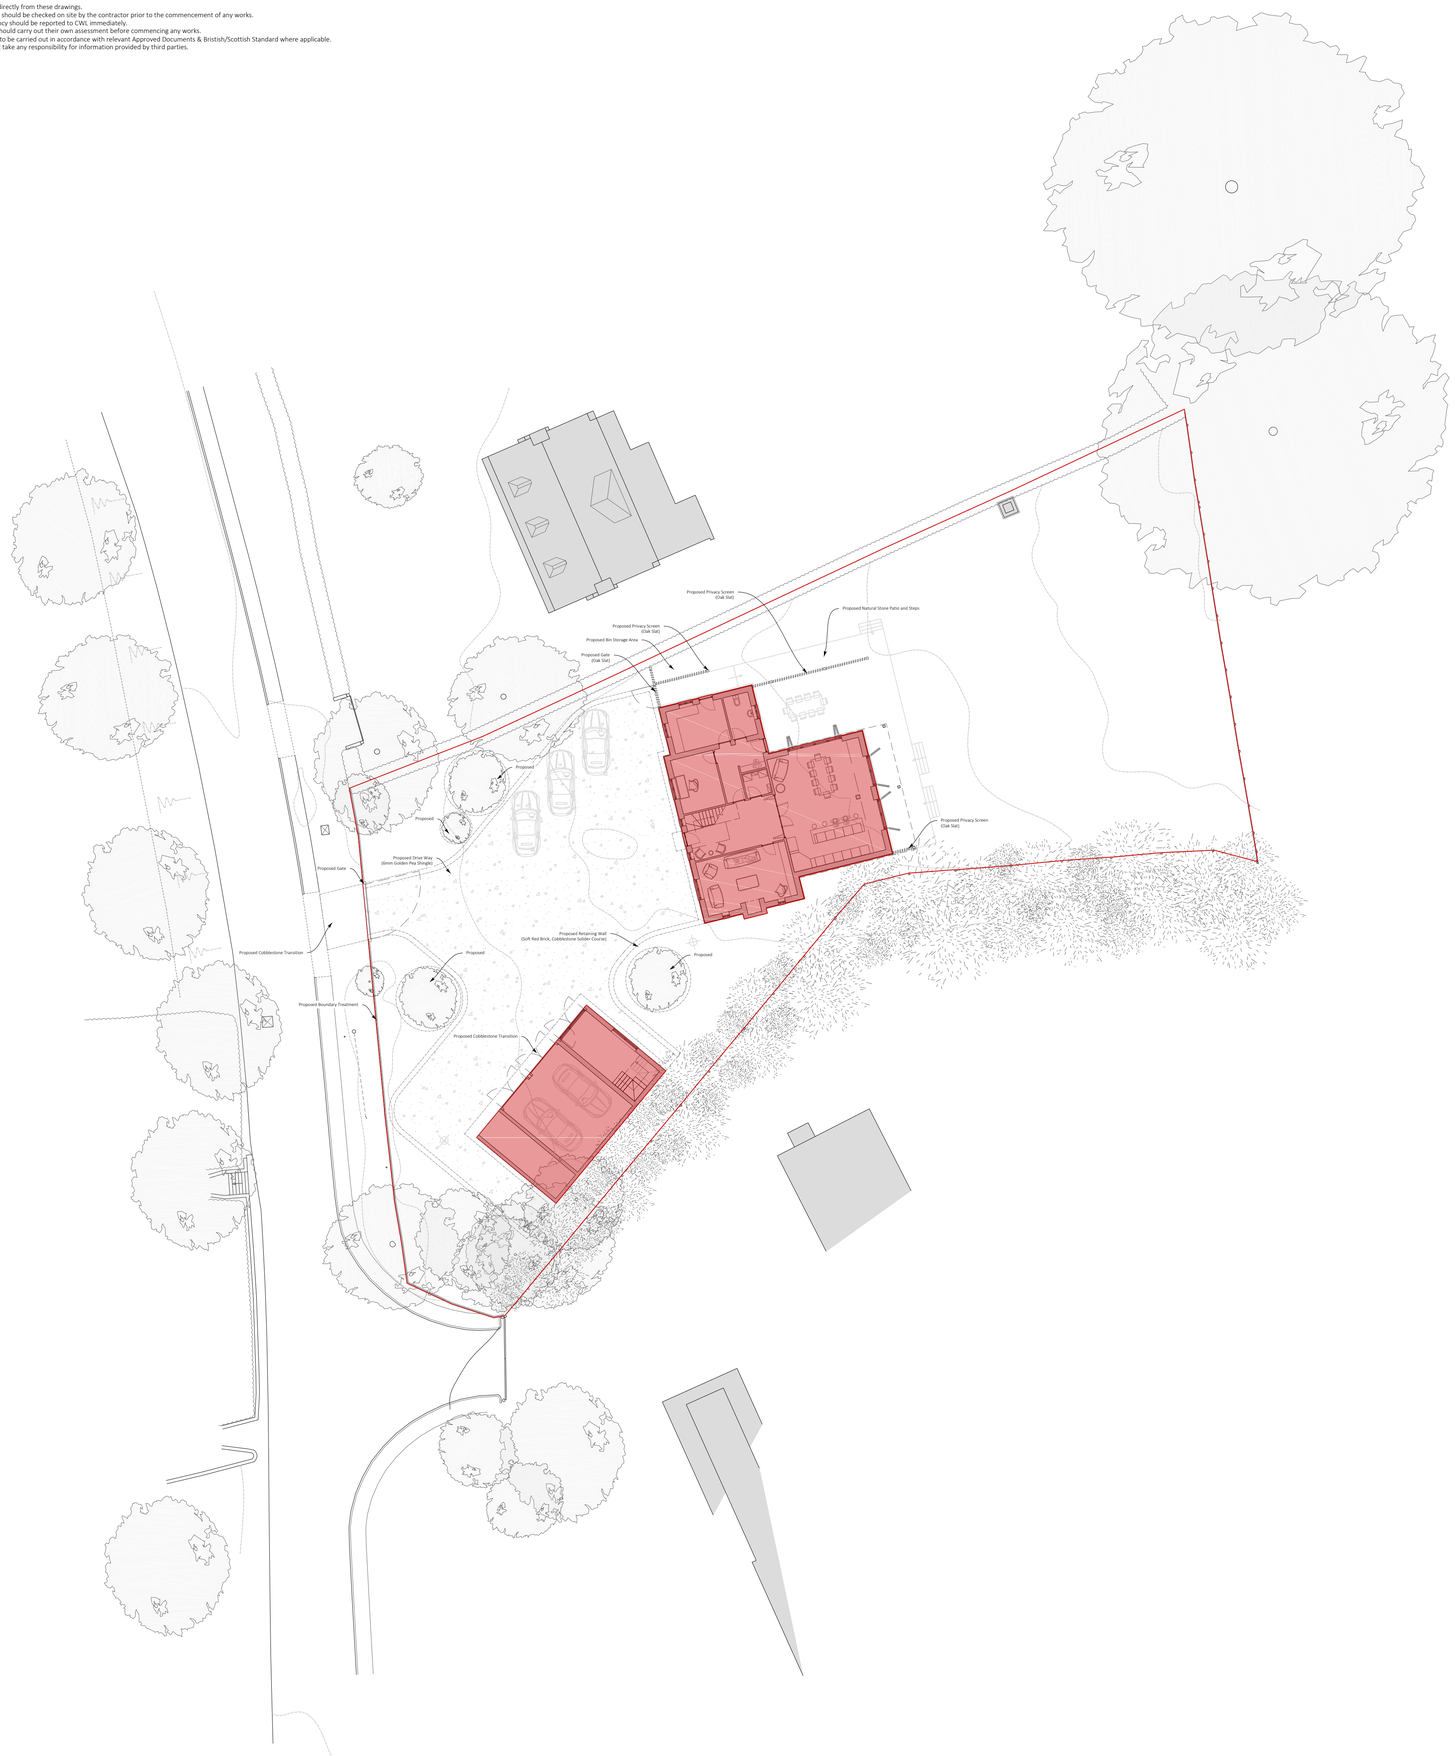

Site - 1:200

Indicative Roadway Transition- 1:50

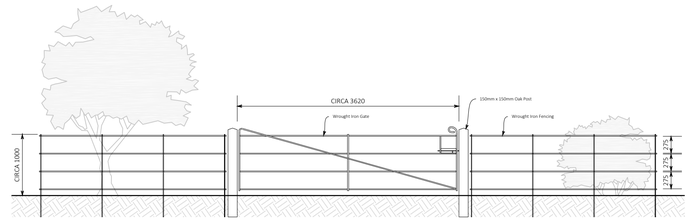

Indicative Boundary Treatment - 1:50

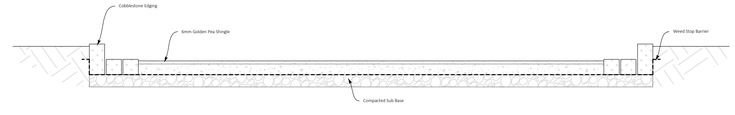

Indicative Driveway Buildup - 1:20

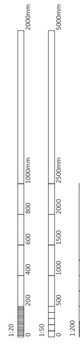

Revision:
A - Initial Sketches - 13/03/2019

CLOCKWORKLIME
36 Colneford Hill
White Colne
Colchester
CO6 2PJ
01787 221 486
Studio@clockworklime.com
www.clockworklime.com

Project Details:

Drawing No: 127/S0/07/A
Drawing Title: Initial Proposal - Landsacape
Scale: 1:20/50/200 @ISO A1
Date: 13/03/2019
Checked: SS

SO CONCEPT